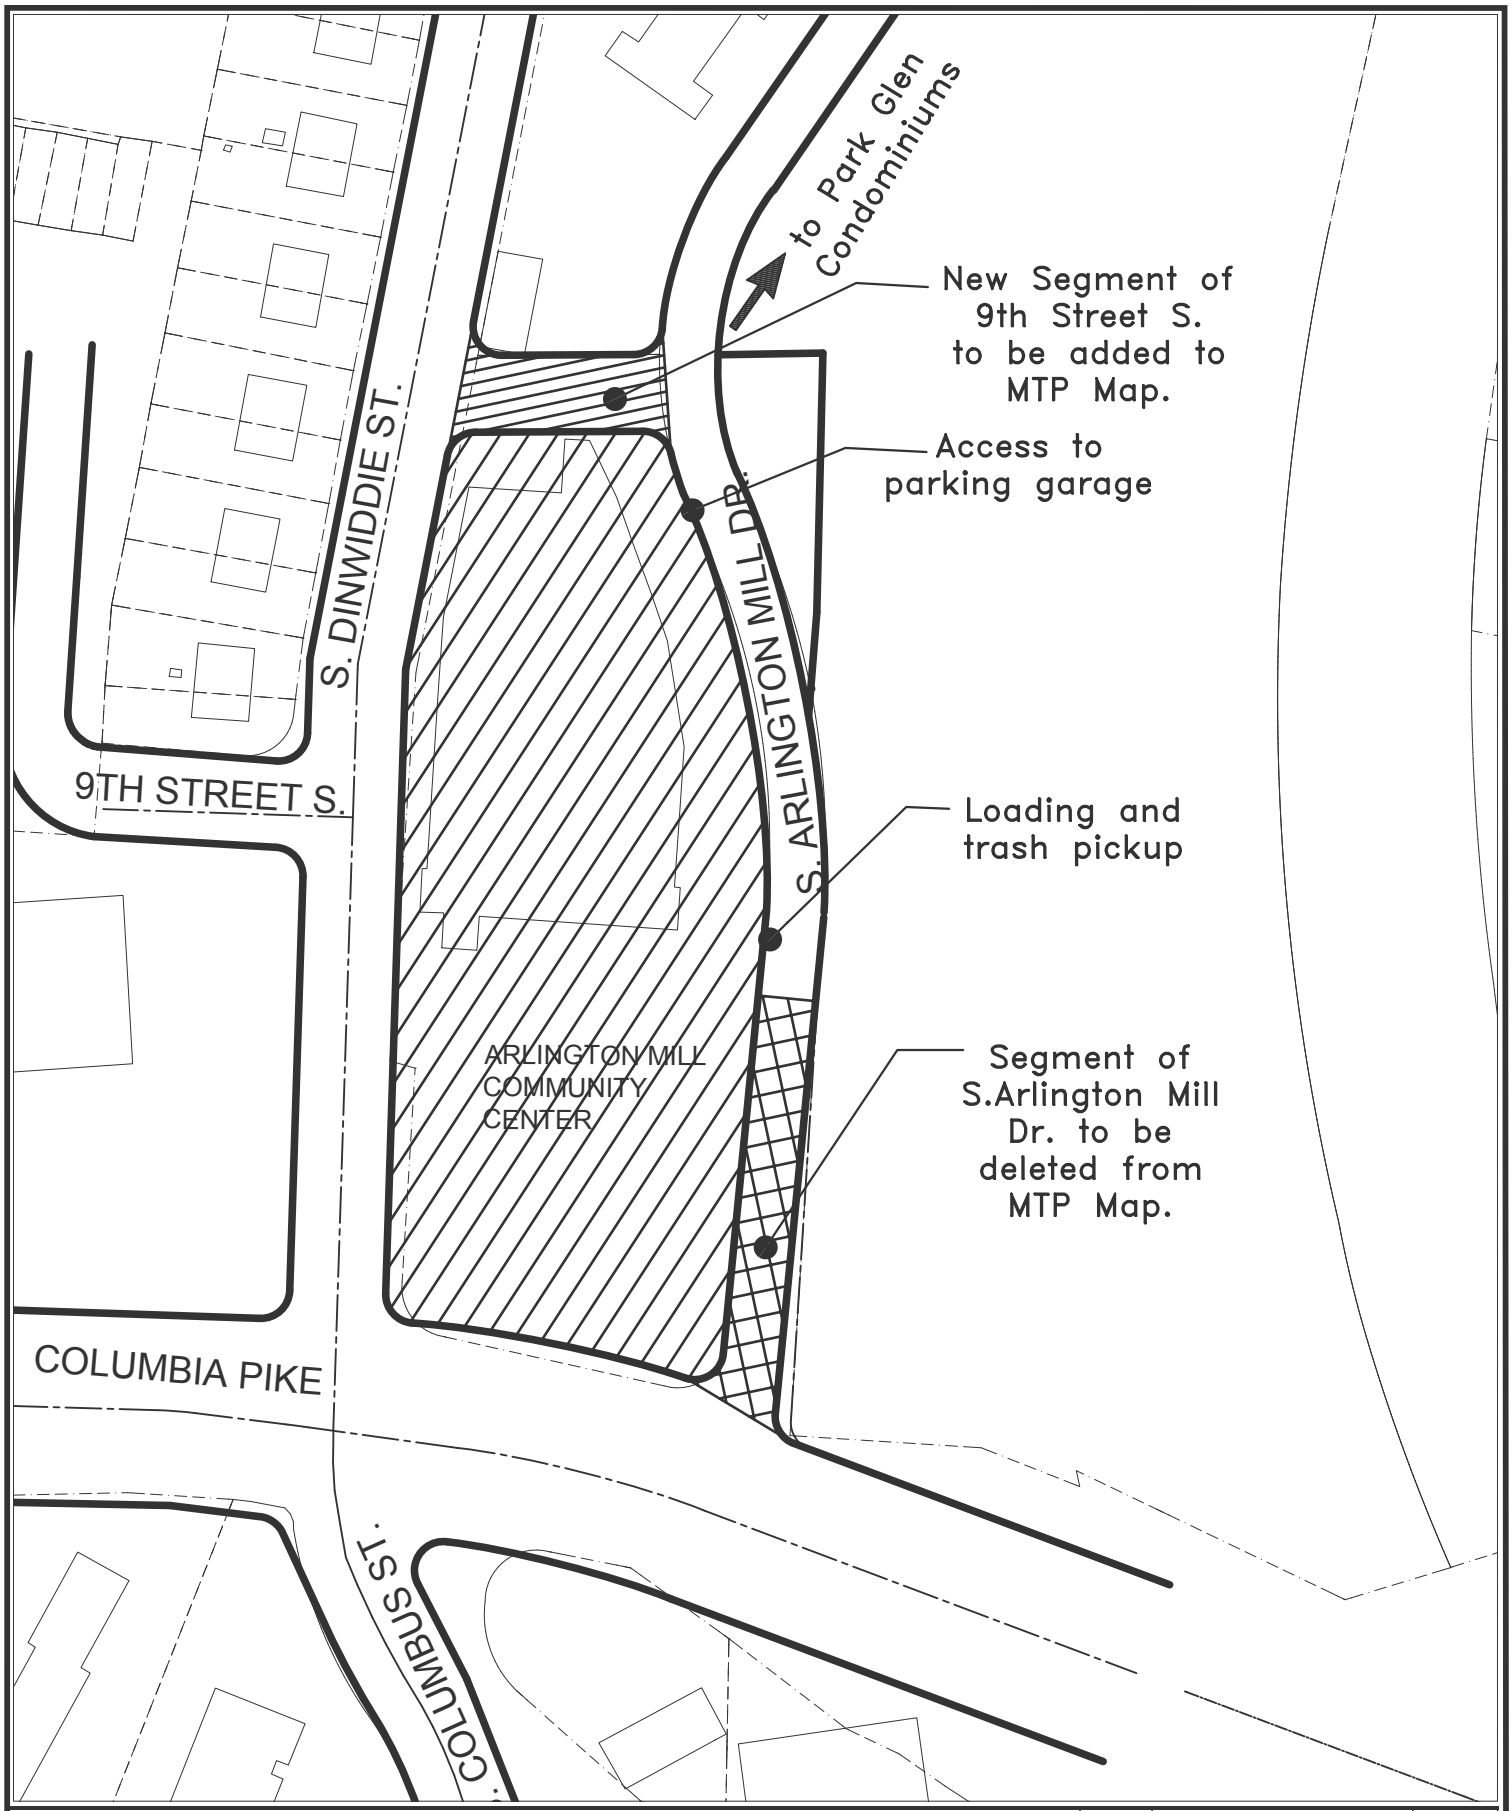

Attachment A : Proposed Amendment
Master Transportation Plan

North

SCALE : 1" = 100'

DATE: Mar, 2008

PAGE: 1